


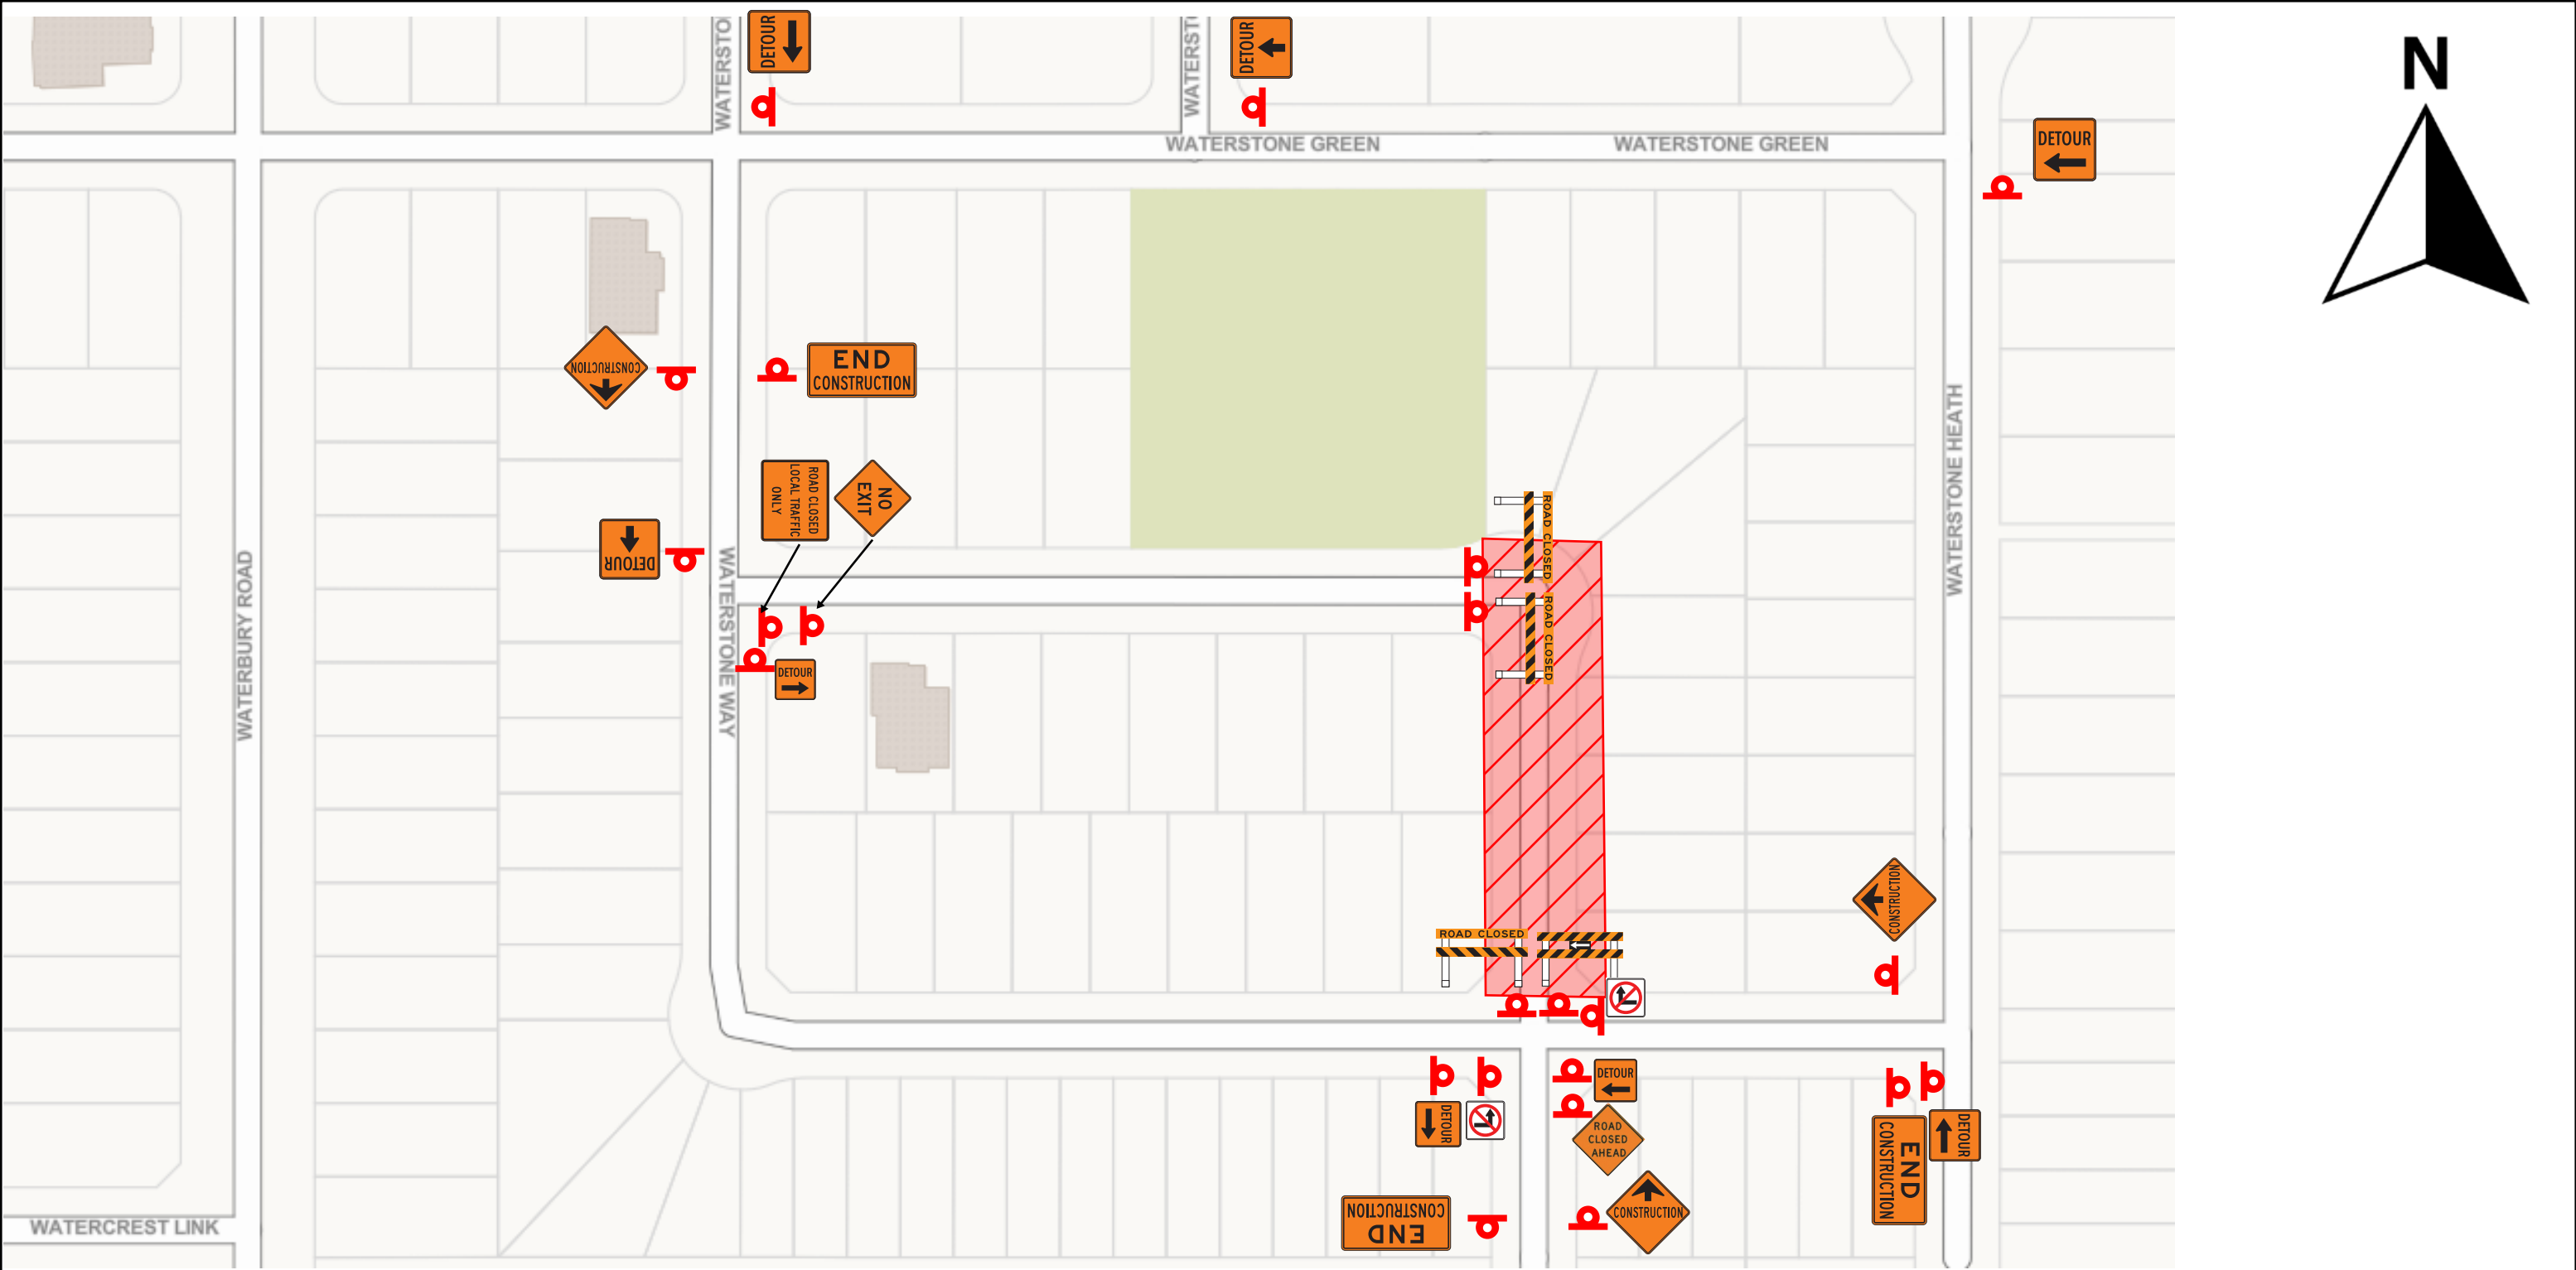

Start Date/Time: Monday Oct 26 7:00am		End Date/Time: Sunday Nov 1 7:00pm	Scale:	Site Contact: Najib Badereddine 403-809-0150	
LEGEND				PROJECT NAME Waterstone Common Closure - Utility Repair	ISSUE/REVISION
				SETUP DESCRIPTION Closure of Waterstone Common Between Waterstone Way and Waterstone Park	DRAWING NO.