


Manifest

8 x Tubular
 4 x RB-51 No parking
 2 x tc-19-014 Through traffic prohibited
 2 x tc-19-308 Local traffic only
 2 x WD-101 Construction ahead
 2 x WD-154 End construction

Legend

-  Excavator
-  Foreman
-  Laborer
-  Tubular
-  Work Area

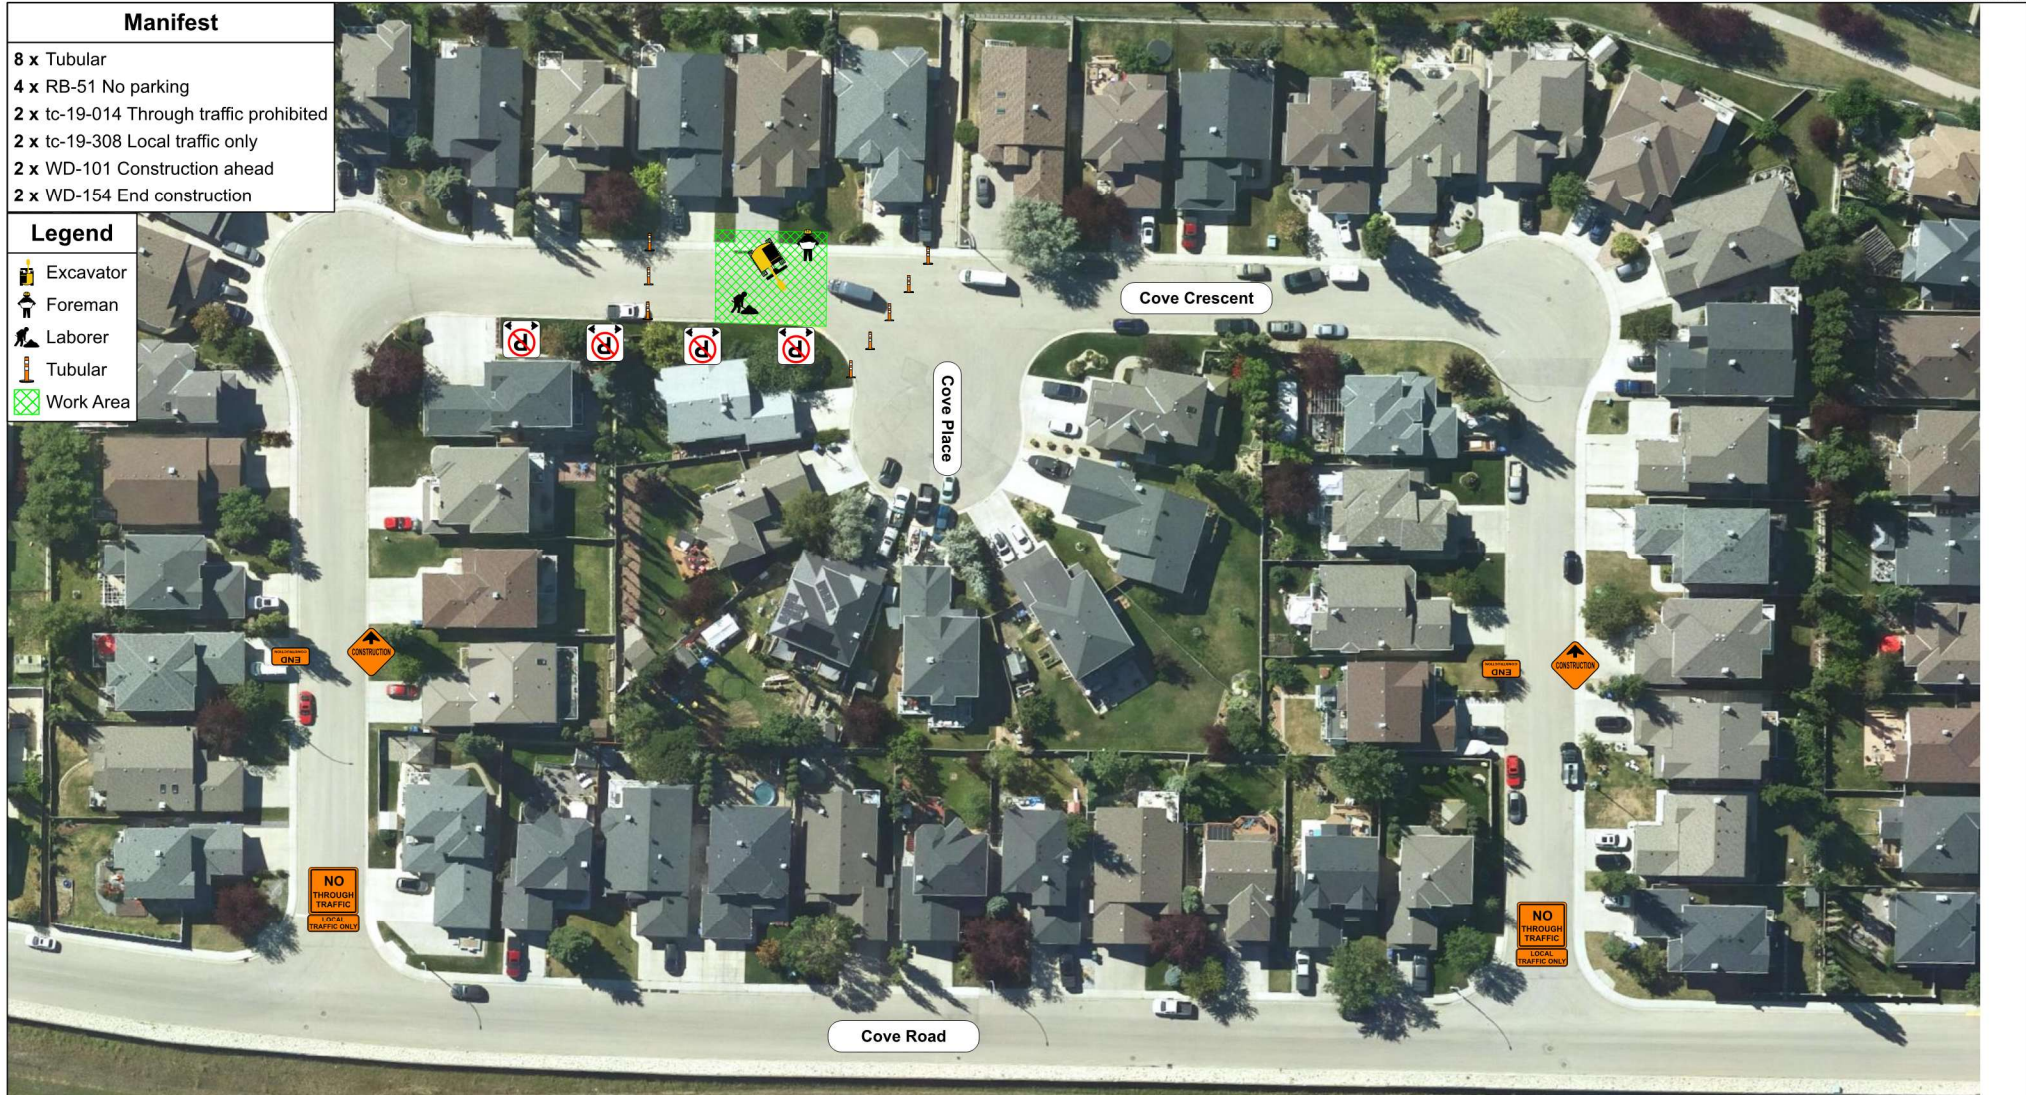

PREPARED BY:

O'leary
 EXCAVATING LTD.

PROJECT:
 Water Service Repair

LOCATION:
 164 Cove Crescent, Chestermere

Contact:
 Ryan (403)837-3101

Plan Scale



1 : 712 (1cm = 7m)

Sheet Size: 11x17

PLAN No: 1 of 1

DATE: Oct 7, 2026

DRAWN BY: JKC

**Construction Schedule:****Start Date: October 13, 2026****Completion Date: October 15, 2026**