APEX | TRAFFIC CONTROL

www.invalidlink.com

This plan does not cover work near intersections, ramps, bike/HOV lanes, bus stops

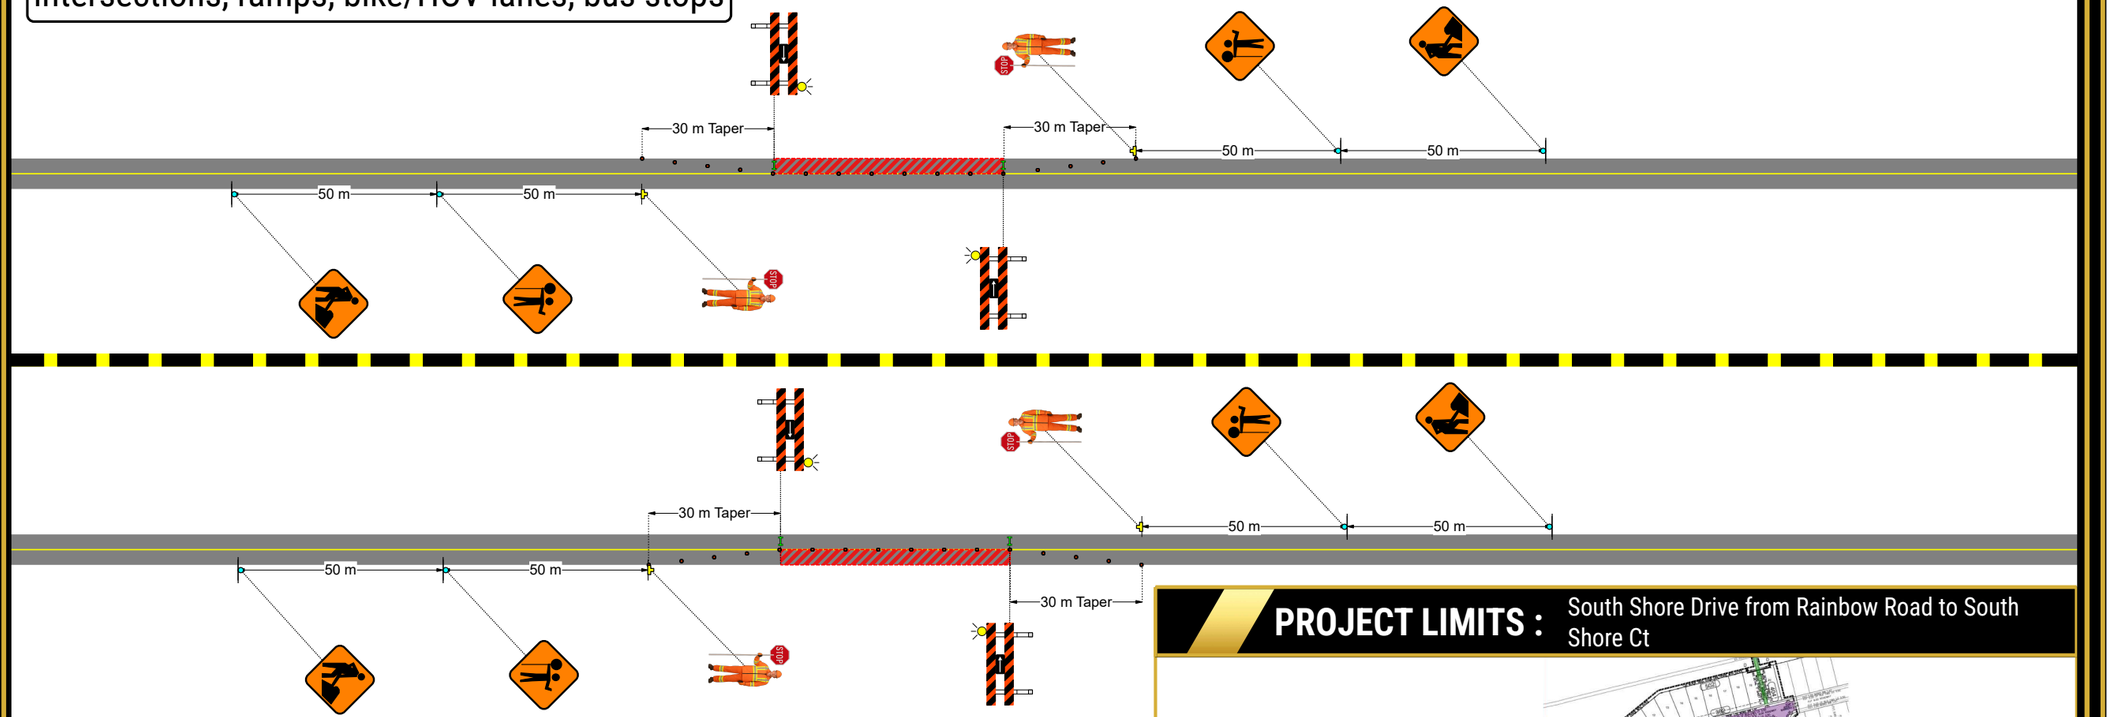

LEGEND

- Delineator
- Steady Lamp
- WD-116-1R Barricade (Right)
- WD-A-41 Road work
- Sign Stand
- TCP (Flagger)
- WD-A-21 Traffic control person ahead
- Work Area

PROJECT LIMITS : South Shore Drive from Rainbow Road to South Shore Ct

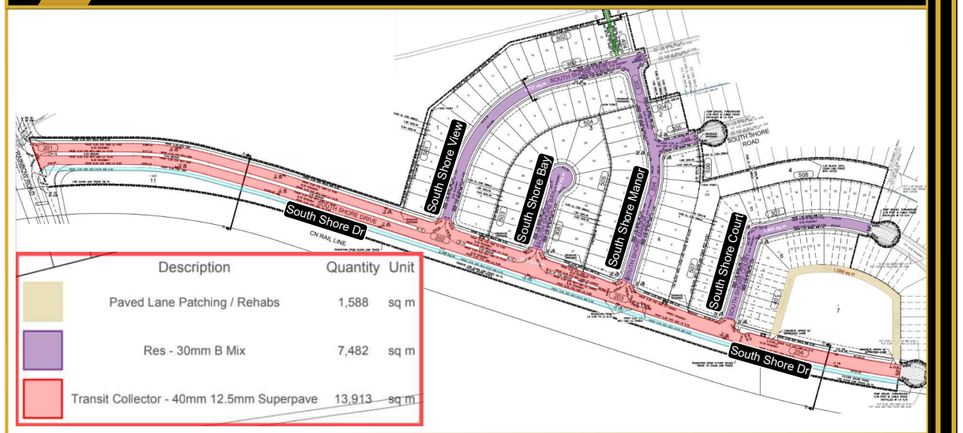

GENERAL NOTES

1. Traffic control plan shall be read in conjunction with applicable construction drawings.
2. All work shall be carried out in accordance with Alberta health and safety act.
3. Drawings are based-off of City of Calgary's Temporary Traffic Control Manual 2025.
4. Parking restrictions shall be set-up at least 12 hours before the closure.
5. All conflicting signage will be suitably covered.
6. Each situation requires individual assessment in regards to traffic volumes, duration of work, sight distances and other factors to ensure the traffic setup is adequate.
7. Minimum travel lane width shall be 3m per lane. On roadways with fire or bus routes, a minimum width of 3.3m shall be maintained
8. In the city centre or other areas of high pedestrian volume, the minimum sidewalk width shall be 2m. In other parts of the city, the minimum sidewalk width shall be 1.5m. The path of travel shall be free from obstructions for the full width of the walk to a minimum height of 2.4m
9. Minimum bike lane width shall be 1.2m per lane.
10. Minimum multi-use pathway width shall be 2.0m clear width with no obstructions or encroachments

PROJECT WORK SCHEDULE

Project Start Date	November 2, 2026	
Project End Date	November 7, 2026	
Work Hours	07:00	18:00
24/7 On-Site Contact	Tyler Cox	403.312.2609

REVISION TRACKER

Rev. No.	Description	Prp'd	Chck'd	Rvw'd	Date
1					M/DD/2026
2					M/DD/2026
3					M/DD/2026
4					M/DD/2026
5					M/DD/2026

CONTRACTOR

Volker Stevin Contracting

GOVERNING AUTHORITY

CHESTERMERE

TRAFFIC PROVIDED BY

Volker Stevin Contracting

WORK DESCRIPTION

TYPICAL SLAT (FLAGGING OP)

South Shore Drive from Rainbow Road to South Shore Ct
Chestermere, Alberta

PLAN INFORMATION

ORIENTATION

N

TRAFFIC SETUP

GAZETTED SPEED — MAXIMUM 50

DELINEATOR SPACING 08m

PLAN SCALE 1 : 1451 (1cm = 15m)

DESIGN INFORMATION

Designed by	SM
Checked by	KK
Date	2026-10-01

AUTHENTICATION

Plan is valid for 90 days from the date of authentication for date and hours of operation change only if site conditions remain the same as indicated on the plan

DRAWING INFORMATION

Drawing Number	Sheet
26-ATC-846	1 of 1