Governing Authority

CHESTERMERE

Created By

PROFESSIONAL EXCAVATORS & CONSTRUCTION Since 1975

JAVA GROUP

Contractor

BORGER Group of Companies

Bridgeport Ph.2

Full Road Closure at Rainbow Rd SE
to Bridgeport Blvd for Repair Work
at Road Entrance

24/7 Site Contact	Paul Terry
	403-998-7378
Project Start Date	Nov 4, 2026
Setup	7:00 am
Project End Date	Nov 4, 2026
Take Down	5:00 pm
Installed Daily or 24/7?	1 Day
Delineator Spacing	N/A

Authentication

AUTHENTICATION AND SETUP IS VALID FOR 90 DAYS UNLESS SITE CONDITIONS CHANGE

Date	Oct 30, 2026
Created By	Bailea Stadnik
Project	PE26-7048
Plan Orientation	Gazetted Speed

N

MAXIMUM 40 | MAXIMUM 50


Plan Scale

1 : 2050 (1cm = 21m)

Sheet 1 of 1

Manifest

- **8 x** Road Closed Barricade
- **4 x** Construction Ends
- **4 x** WD-101 Construction ahead
- **2 x** Detour Right
- **2 x** RB-11-R No right turn
- **1 x** C-005-A DETOUR (ahead arrow)
- **1 x** Detour Left
- **1 x** RB-11-L No left turn
- **1 x** Road Closed Ahead

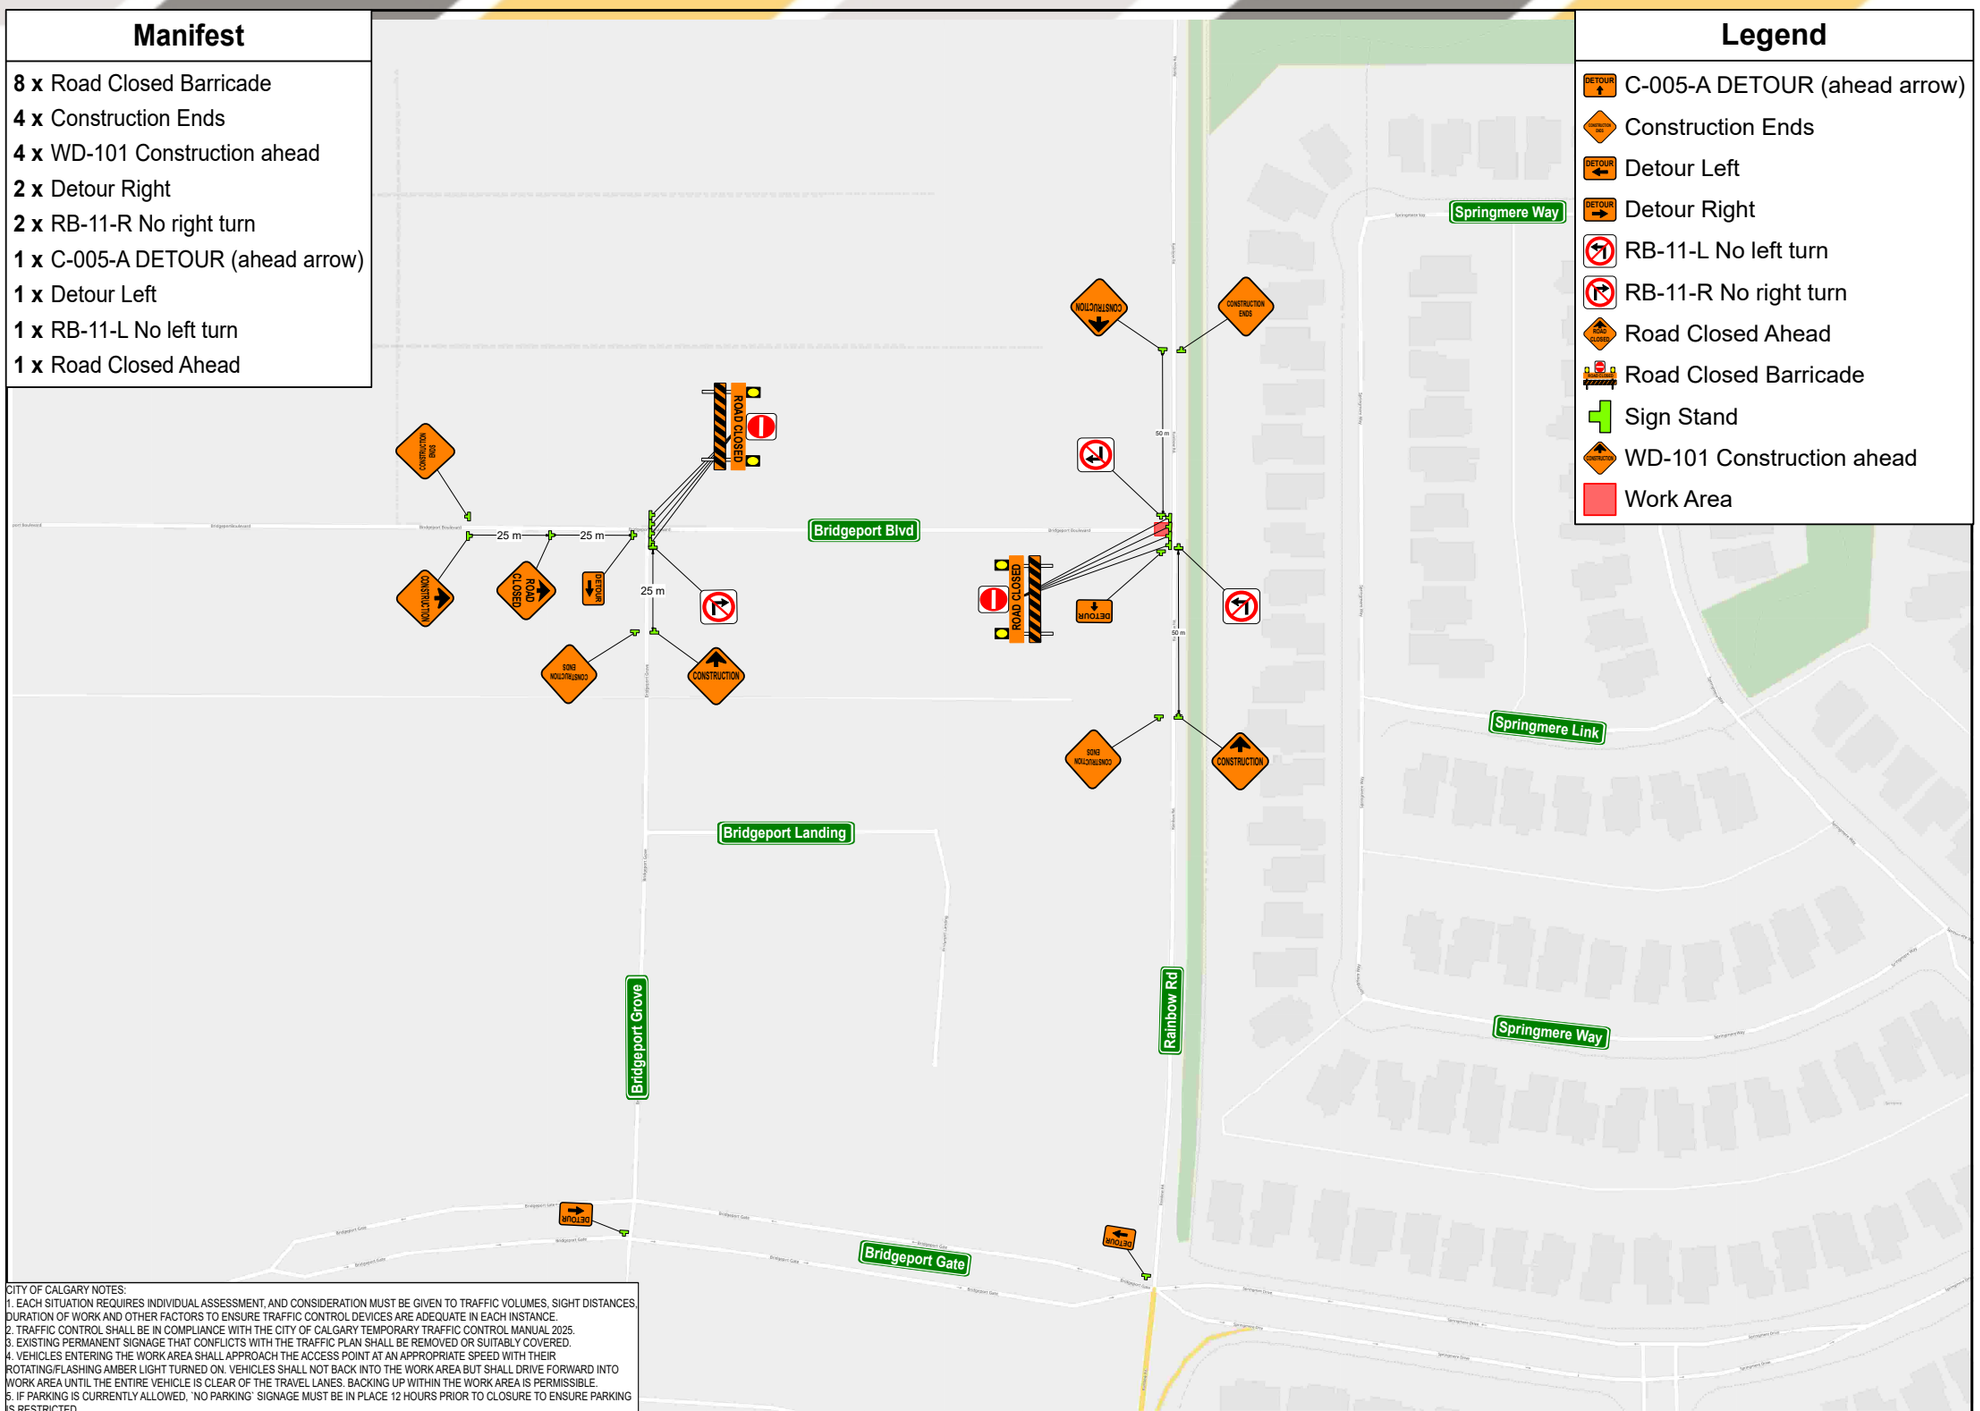

Legend

- C-005-A DETOUR (ahead arrow)
- Construction Ends
- Detour Left
- Detour Right
- RB-11-L No left turn
- RB-11-R No right turn
- Road Closed Ahead
- Road Closed Barricade
- Sign Stand
- WD-101 Construction ahead
- Work Area

CITY OF CALGARY NOTES:
1. EACH SITUATION REQUIRES INDIVIDUAL ASSESSMENT, AND CONSIDERATION MUST BE GIVEN TO TRAFFIC VOLUMES, SIGHT DISTANCES, DURATION OF WORK AND OTHER FACTORS TO ENSURE TRAFFIC CONTROL DEVICES ARE ADEQUATE IN EACH INSTANCE.
2. TRAFFIC CONTROL SHALL BE IN COMPLIANCE WITH THE CITY OF CALGARY TEMPORARY TRAFFIC CONTROL MANUAL 2025.
3. EXISTING PERMANENT SIGNAGE THAT CONFLICTS WITH THE TRAFFIC PLAN SHALL BE REMOVED OR SUITABLY COVERED.
4. VEHICLES ENTERING THE WORK AREA SHALL APPROACH THE ACCESS POINT AT AN APPROPRIATE SPEED WITH THEIR ROTATING/FLASHING AMBER LIGHT TURNED ON. VEHICLES SHALL NOT BACK INTO THE WORK AREA BUT SHALL DRIVE FORWARD INTO WORK AREA UNTIL THE ENTIRE VEHICLE IS CLEAR OF THE TRAVEL LANES. BACKING UP WITHIN THE WORK AREA IS PERMISSIBLE.
5. IF PARKING IS CURRENTLY ALLOWED, `NO PARKING` SIGNAGE MUST BE IN PLACE 12 HOURS PRIOR TO CLOSURE TO ENSURE PARKING IS RESTRICTED.