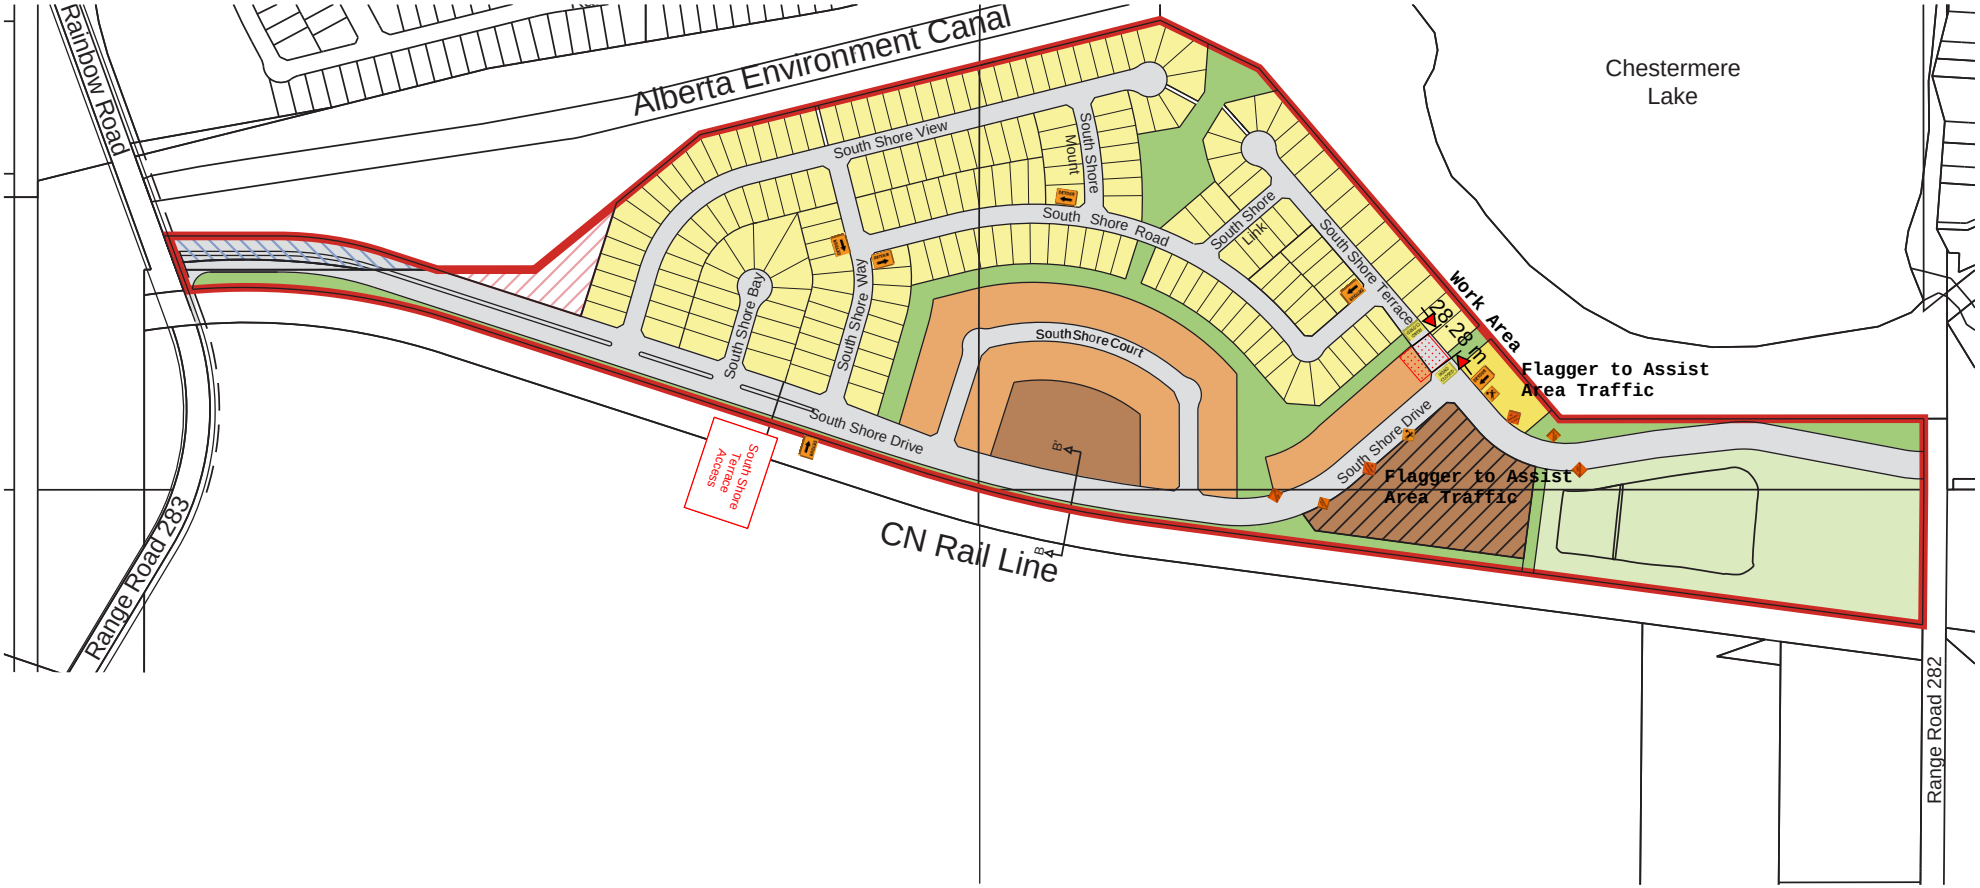

N

SCALE 1:7500

alliston AT HOME

The South Shore at Chestermere Lake

Temporary Road Closure Plan