


## ROADWAY PAVEMENT DESIGN

| STREET NAME                 | ROADWAY CLASSIFICATION      | PAVEMENT DESIGN<br>AS SUPPLIED BY: ENVELOPE CORP.<br>(FORMERLY MCINTOSH LALANI ENGINEERING LTD.)                              |
|-----------------------------|-----------------------------|---|
| RAINBOW RD                  | MAJOR                       | 330mm OF 80mm CRUSHED GRANULAR SUBBASE<br>100mm OF 25mm CRUSHED GRAVEL<br>140mm OF MIX 'A' ASPHALT<br>40mm OF MIX 'C' ASPHALT |
| DAWSON DR<br>MERGANSER DR W | COLLECTOR (TRANSIT TRAFFIC) | 300mm OF 80mm CRUSHED GRANULAR SUBBASE<br>100mm OF 25mm CRUSHED GRAVEL<br>120mm OF MIX 'A' ASPHALT<br>40mm OF MIX 'C' ASPHALT |
| PAVED LANES                 | PAVED LANES                 | 200mm OF 80mm CRUSHED GRANULAR SUBBASE<br>50mm OF 25mm CRUSHED GRAVEL<br>50mm OF MIX 'B' ASPHALT                              |

NOTE:  
INTERIM INTERSECTION DESIGNED AS  
PER T.A.C. 2.4.6.2 & 2.4.6.3.  
REFER TO DWG 'A4' FOR INTERIM  
INTERSECTION GRADING DETAIL.

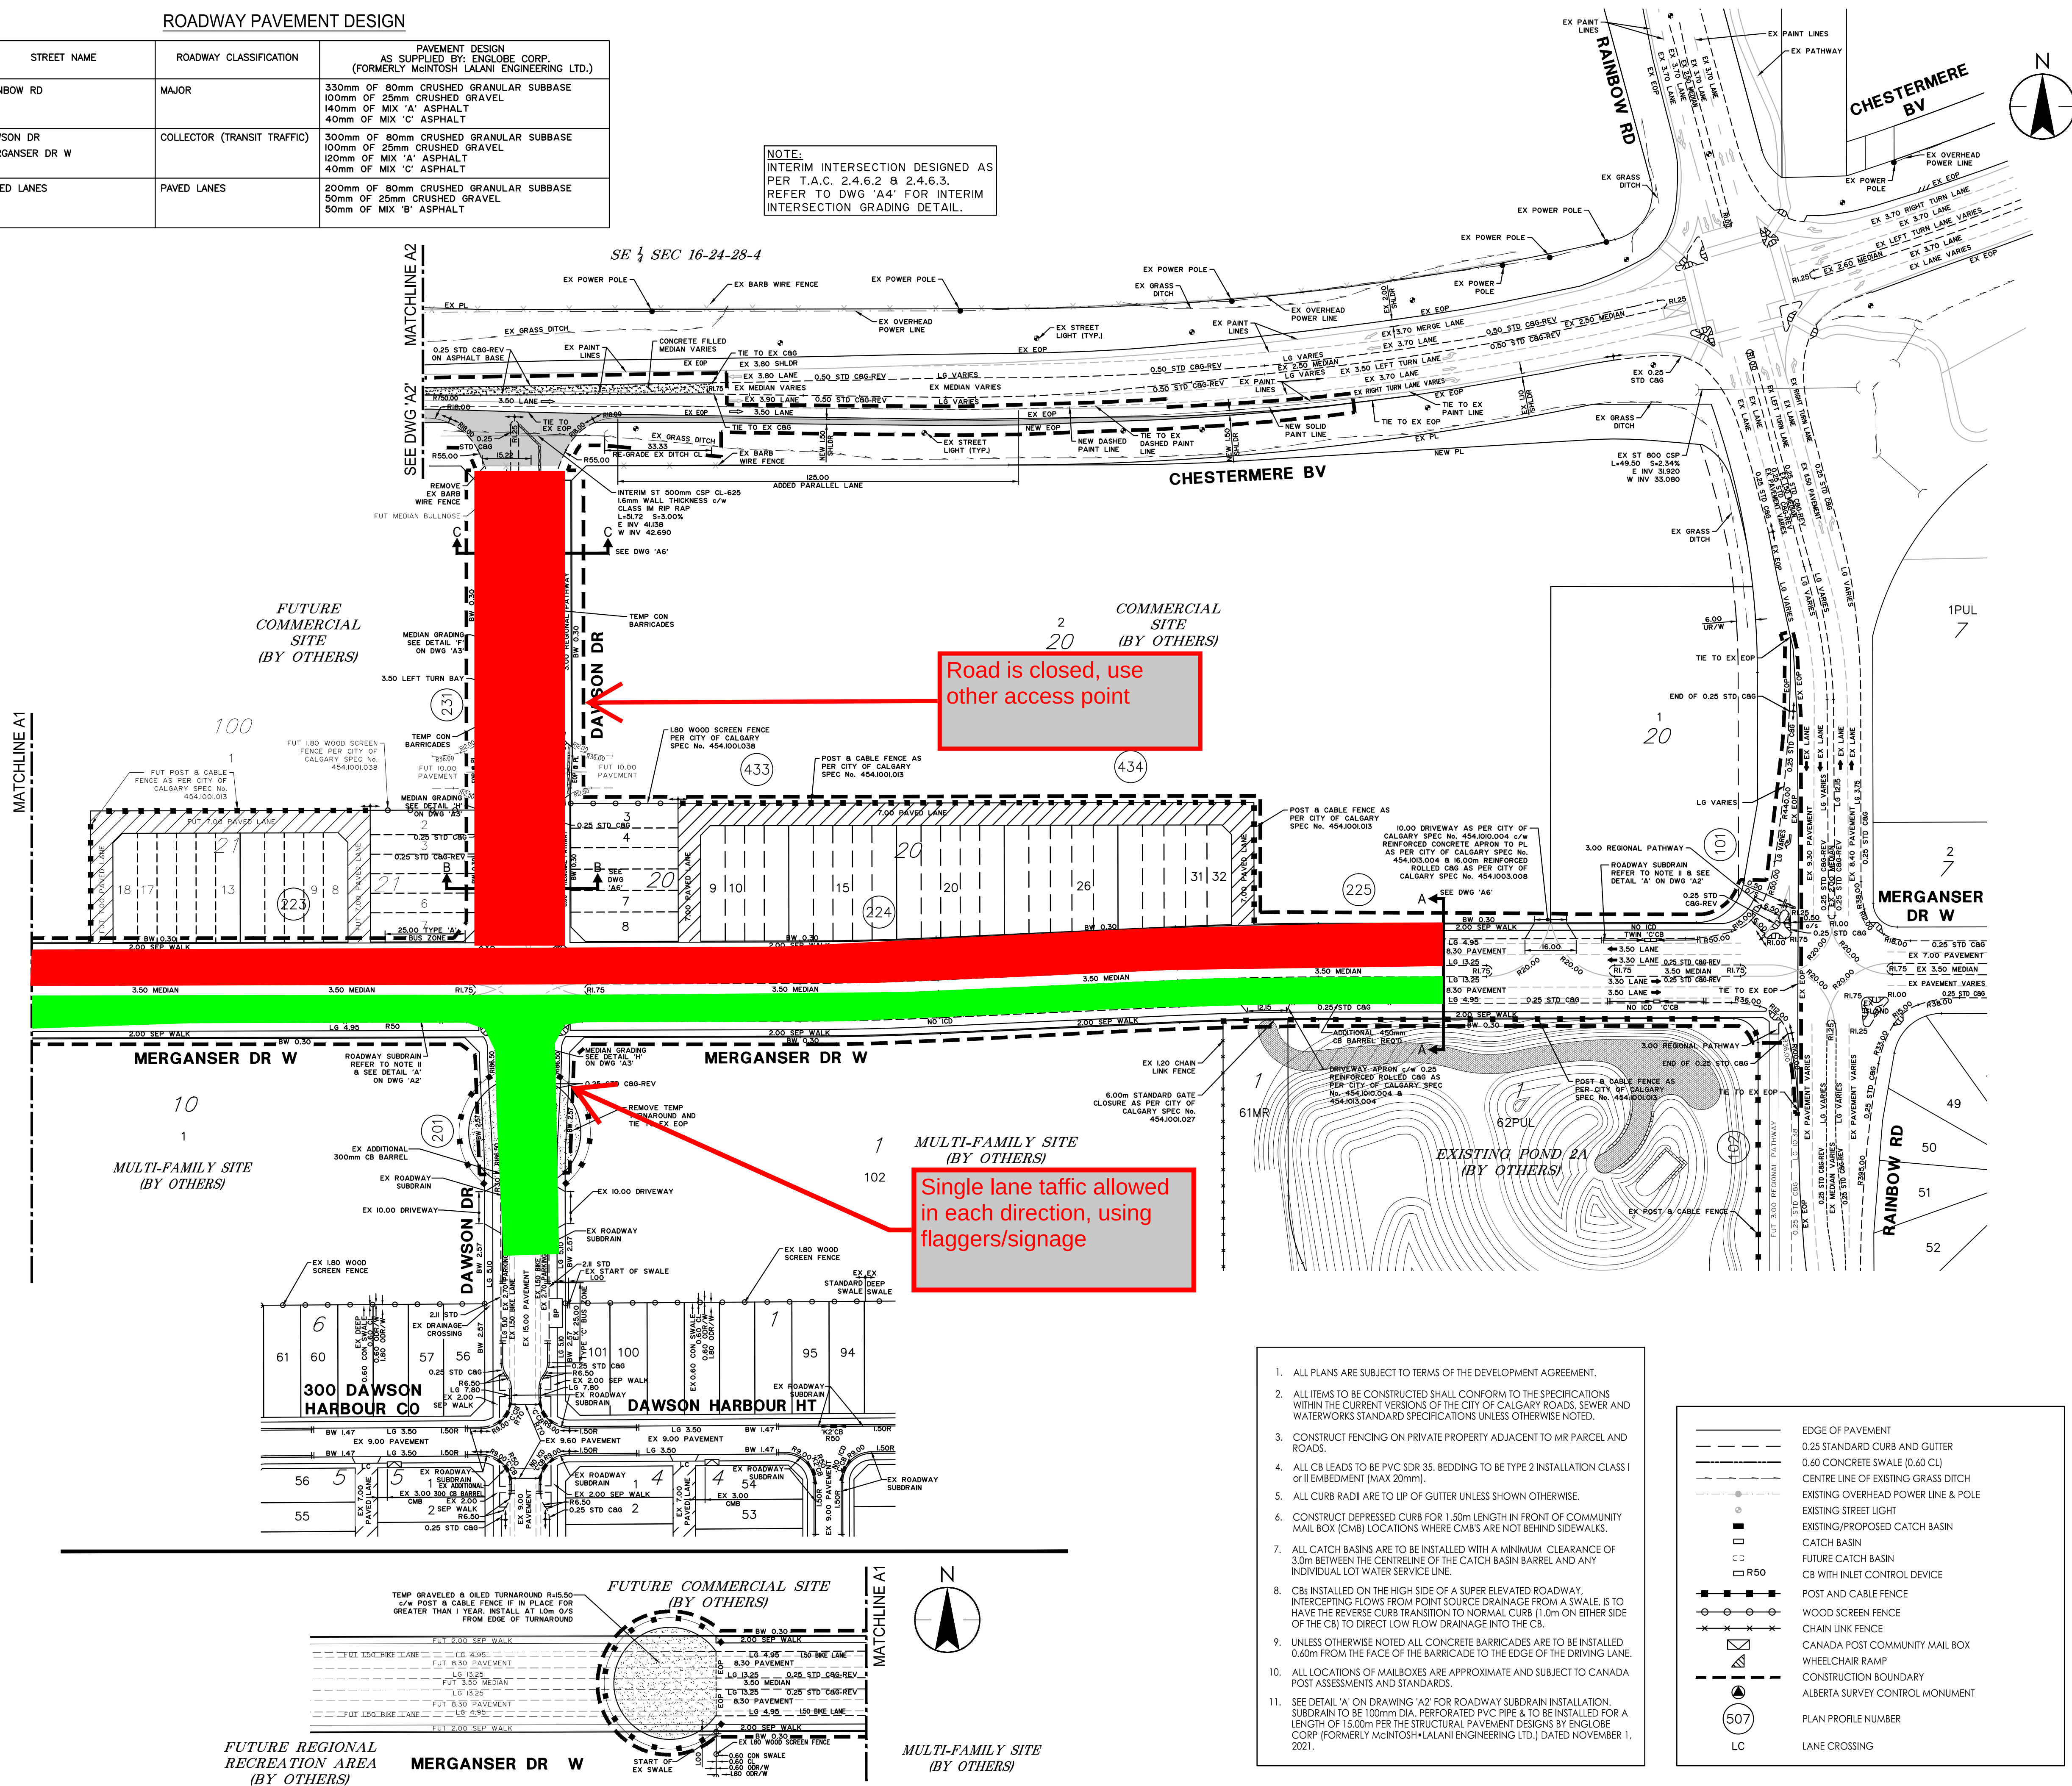

Stantec  
200 - 325 25th Street SE  
Calgary, AB T2A 7H8  
Tel. 403.716.8000  
www.stantec.com

## Copyright Reserved

The Contractor shall verify and be responsible for all dimensions. DO NOT scale the drawing - any errors or omissions shall be reported to Stantec without delay.  
The Copyrights to all designs and drawings are the property of Stantec. Reproduction or use for any purpose other than that authorized by Stantec is forbidden.

## Consultants

Approved for Partial  
Underground Construction Only  
Date 2022-09-21  
By

## Notes

1 REVISED CULVERT SIZE, INVERTS & SLOPE HS JM 2022.08

Revision By Appd. Date

D ISSUED FOR CONSTRUCTION HS PS 2022.09

C REVISED FINAL SUBMISSION JSC HS 2022.08

B FINAL SUBMISSION JSC HS 2022.06

A PRELIMINARY SUBMISSION DS HS 2021.11

Issued By Appd. YY.MM.DD

File Name: 32516C-102En.dwg JSC JM HS 2021.07

Dwn. Chkd. Dsgn. YY.MM.DD

## Permit-Seal

PERMIT TO PRACTICE  
STANTEC CONSULTING LTD  
Signature  
Date 21 Sep 2022  
PERMIT NUMBER: P 258  
The Association of Professional Engineers,  
Geologists and Geophysicists of Alberta



## Client/Project

QUALICO DEVELOPMENTS WEST LTD.

BRIDGEPORT COMMERCIAL  
PHASE 1

Chestermere, AB

## Title

SURFACE IMPROVEMENTS

## Project No.

116532516

## Scale

1:1000

## Drawing No.

A1

## Revision

1